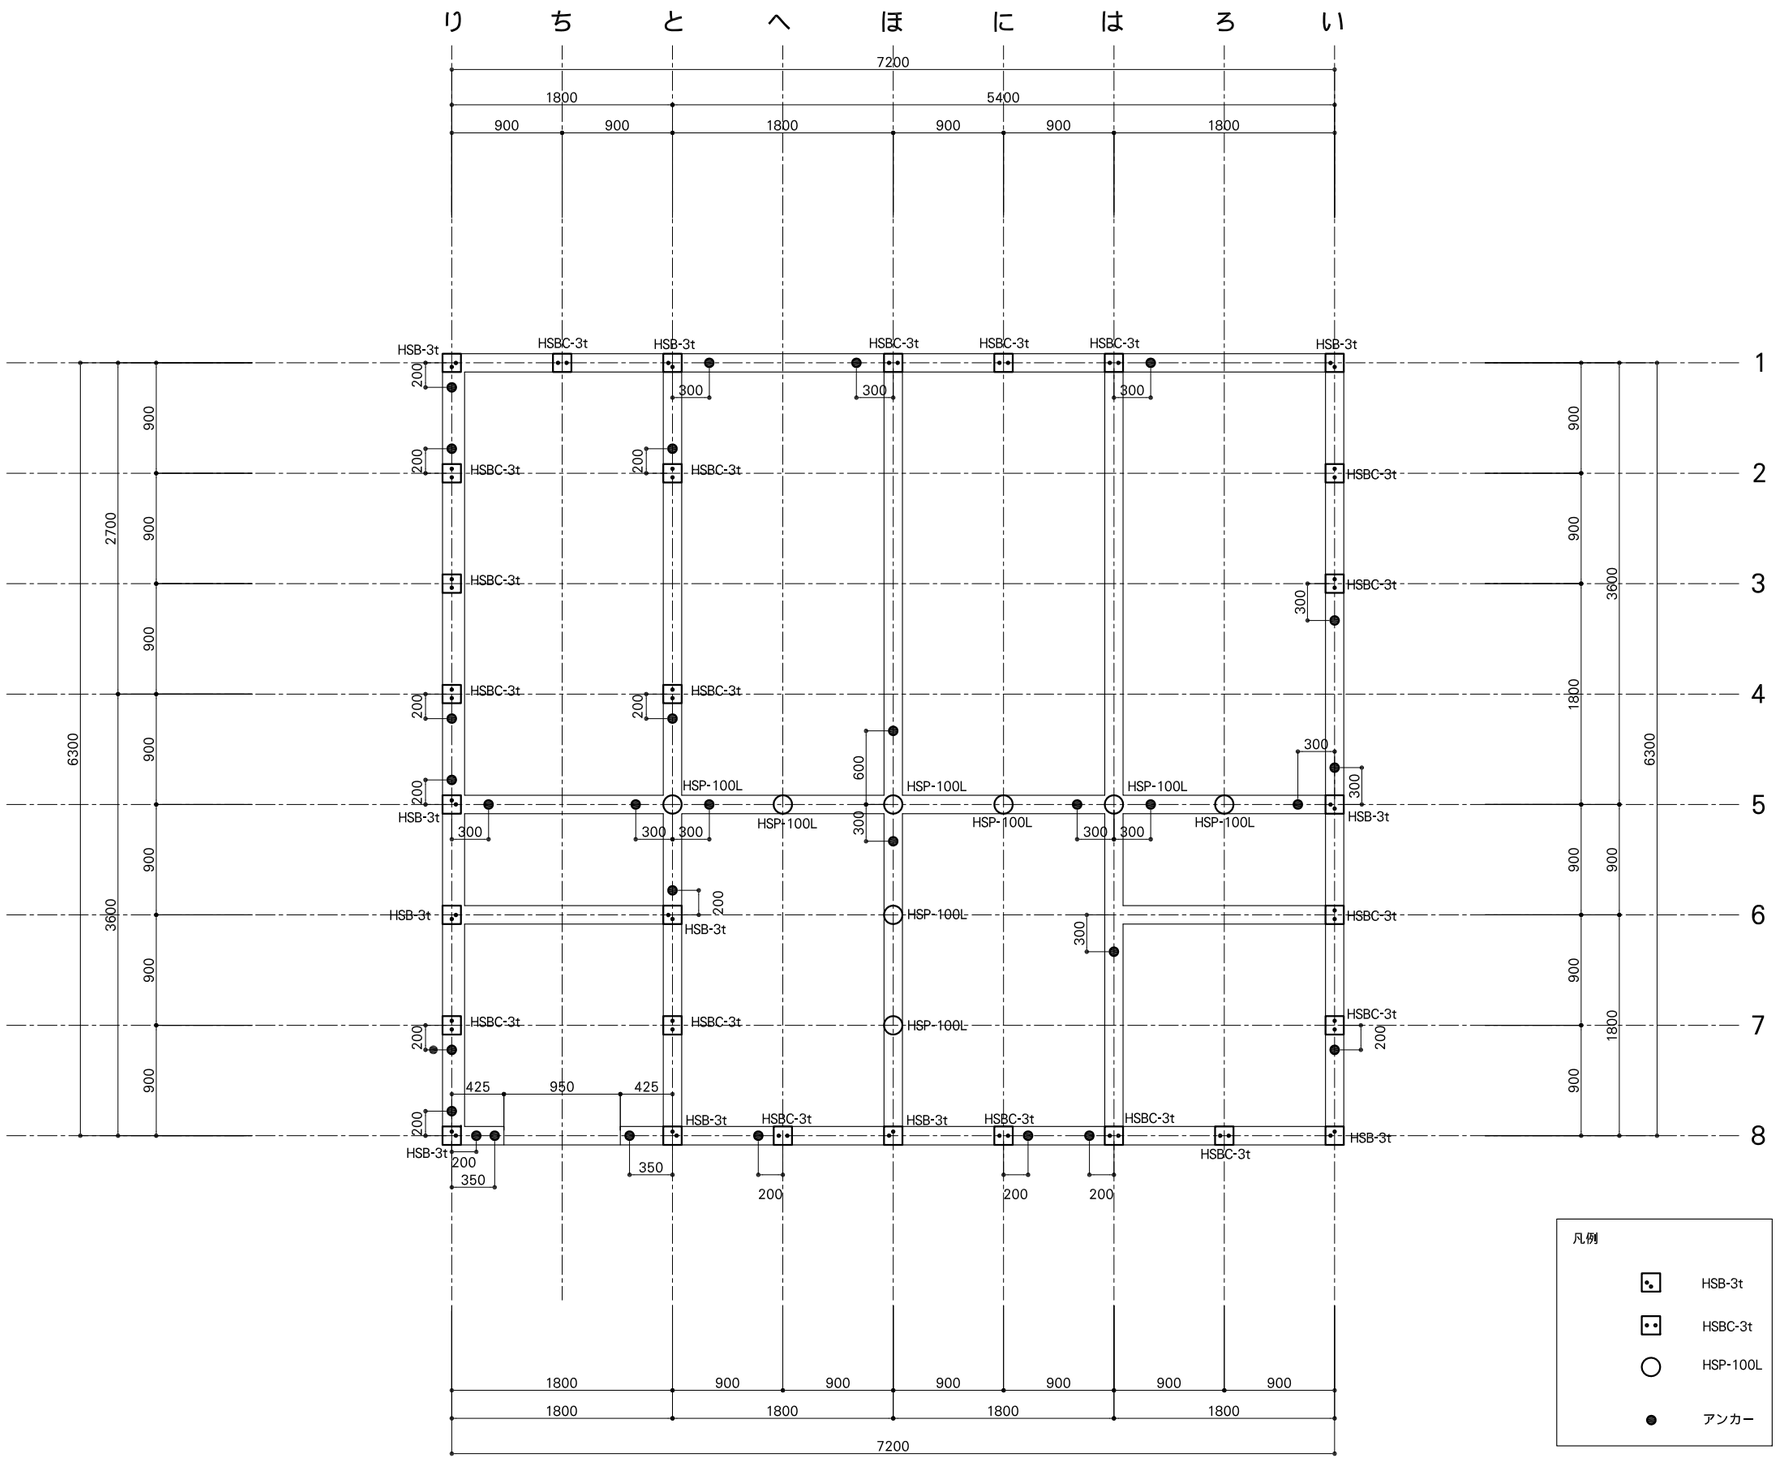

PROJECT			Copyright (C) Levi / architecture License: GPL version 2 or (at your option) any later version		
GPLの家					
DATE	DRAWING TITLE		SCALE	NO	DRAWING BY
2009.3.28	柱脚金物配置図		1/50	AD-02	njun