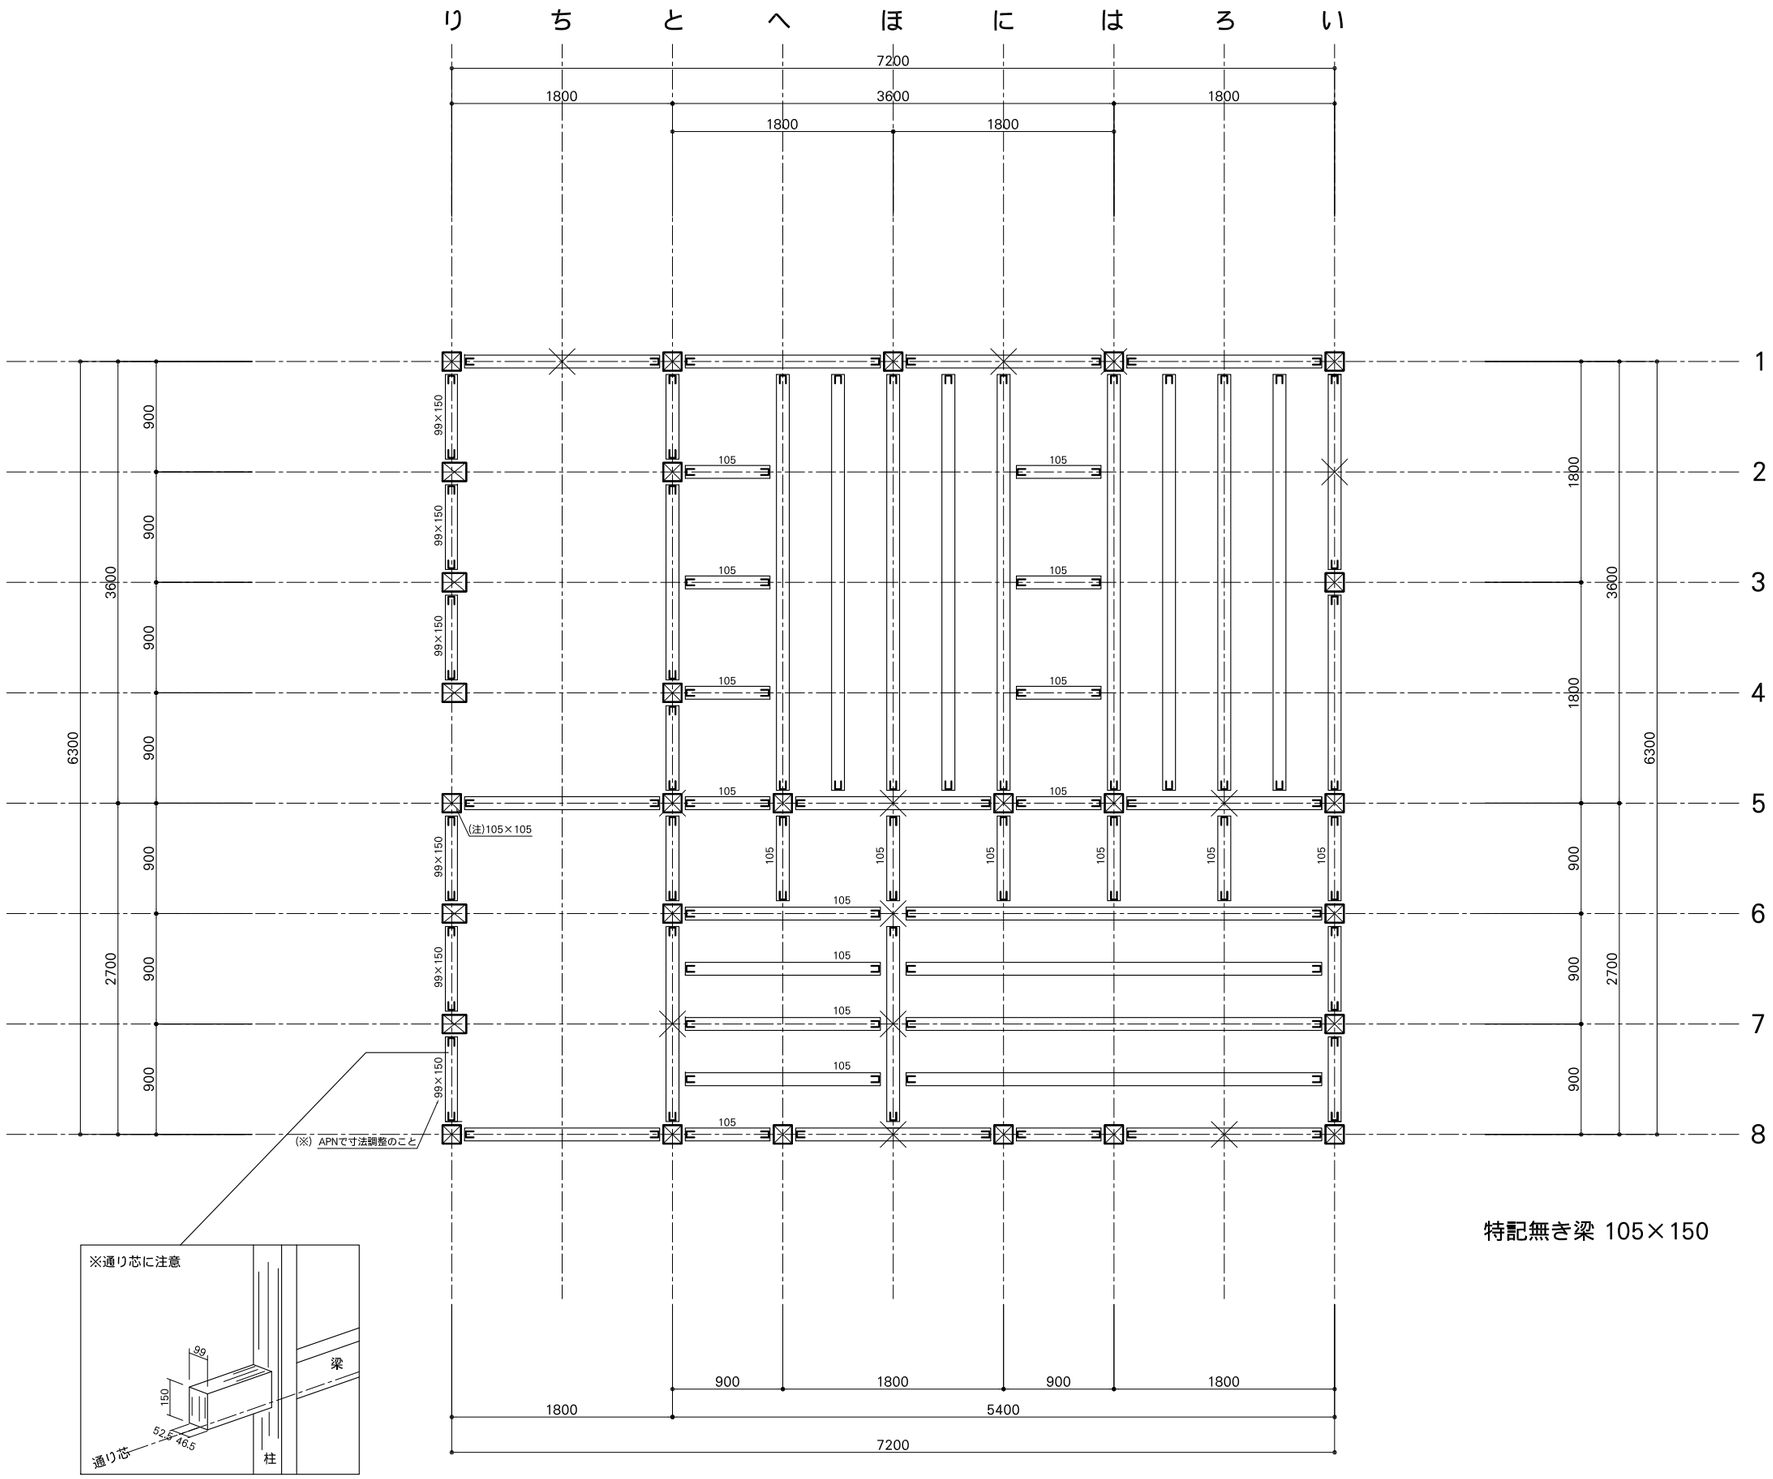

特記無き梁 105×150

PROJECT			Copyright (C) Levi / architecture License: GPL version 2 or (at your option) any later version		
GPLの家					
DATE	DRAWING TITLE		SCALE	NO	DRAWING BY
2009.3.28	プレカット２階床伏図		1/50	AD-04	njun