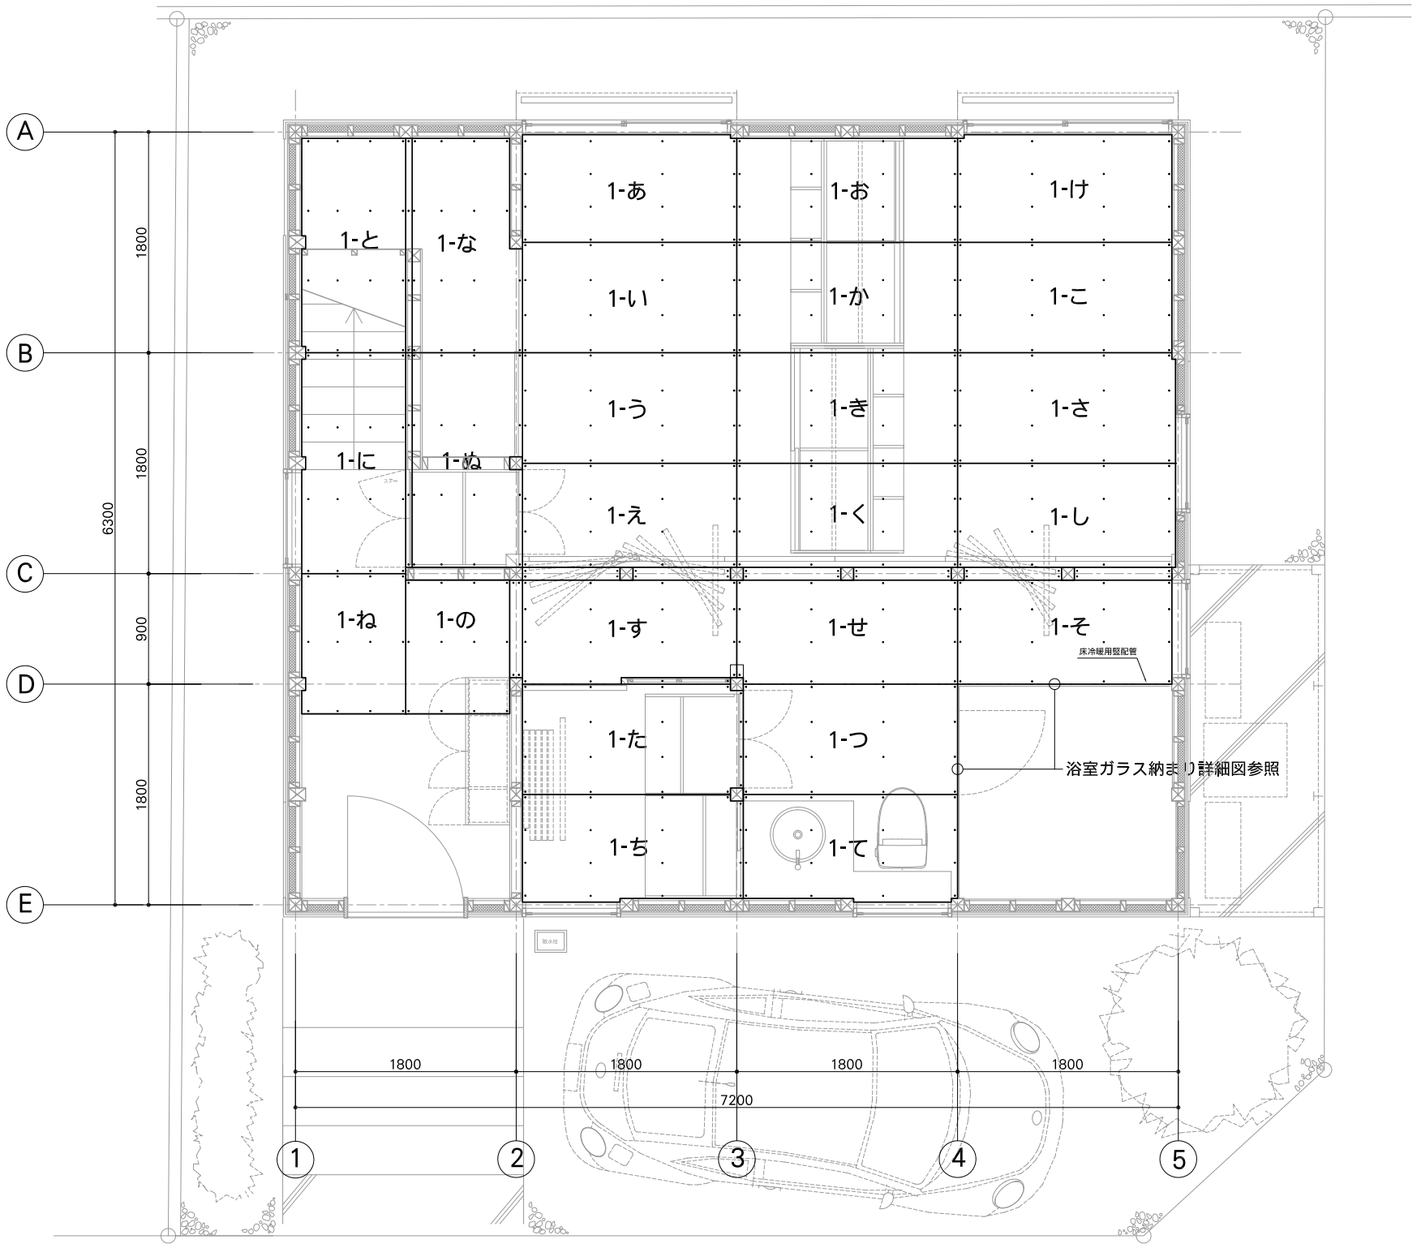

N

PROJECT			Copyright (C) Levi / architecture License: GPL version 2 or (at your option) any later version		
GPLの家					
DATE	DRAWING TITLE	SCALE	NO	DRAWING BY	
2009.3.28	1階床冷暖房フレキ図	1/50	FH-07	njun	