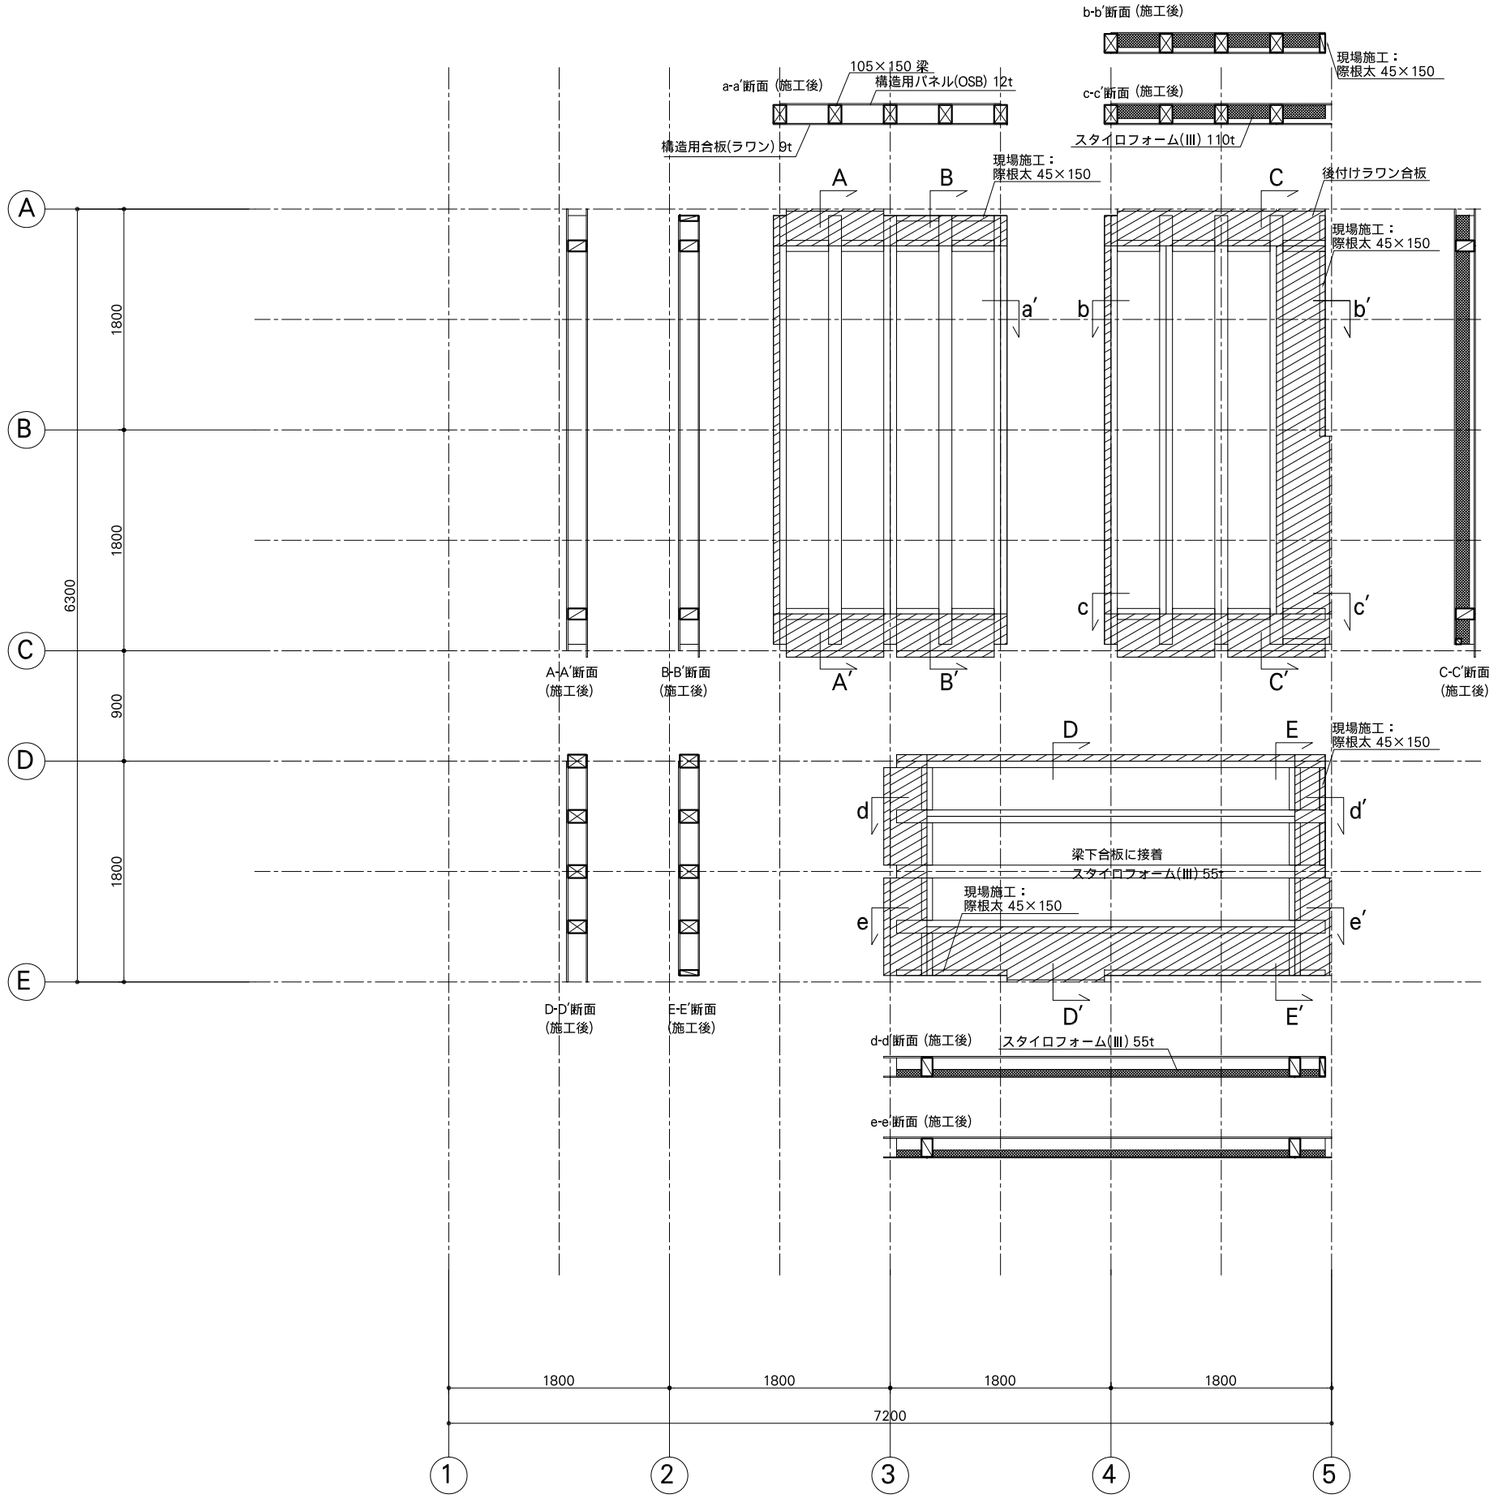


（※）全てV目地突付とする

| | | | | |
|---|---|---|---|---|
| PROJECT GPLの家 | | Copyright (C) Levi / architecture License: GPL version 2 or (at your option) any later version | | |
| DATE 2009.3.28 | DRAWING TITLE 二階伏図 梁下矢視図(1) | SCALE 1/50 | NO AP-22 | DRAWING BY njun |